
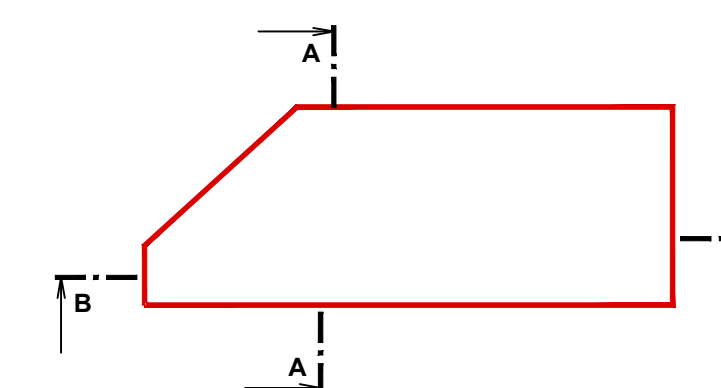


ŘEZ B - B

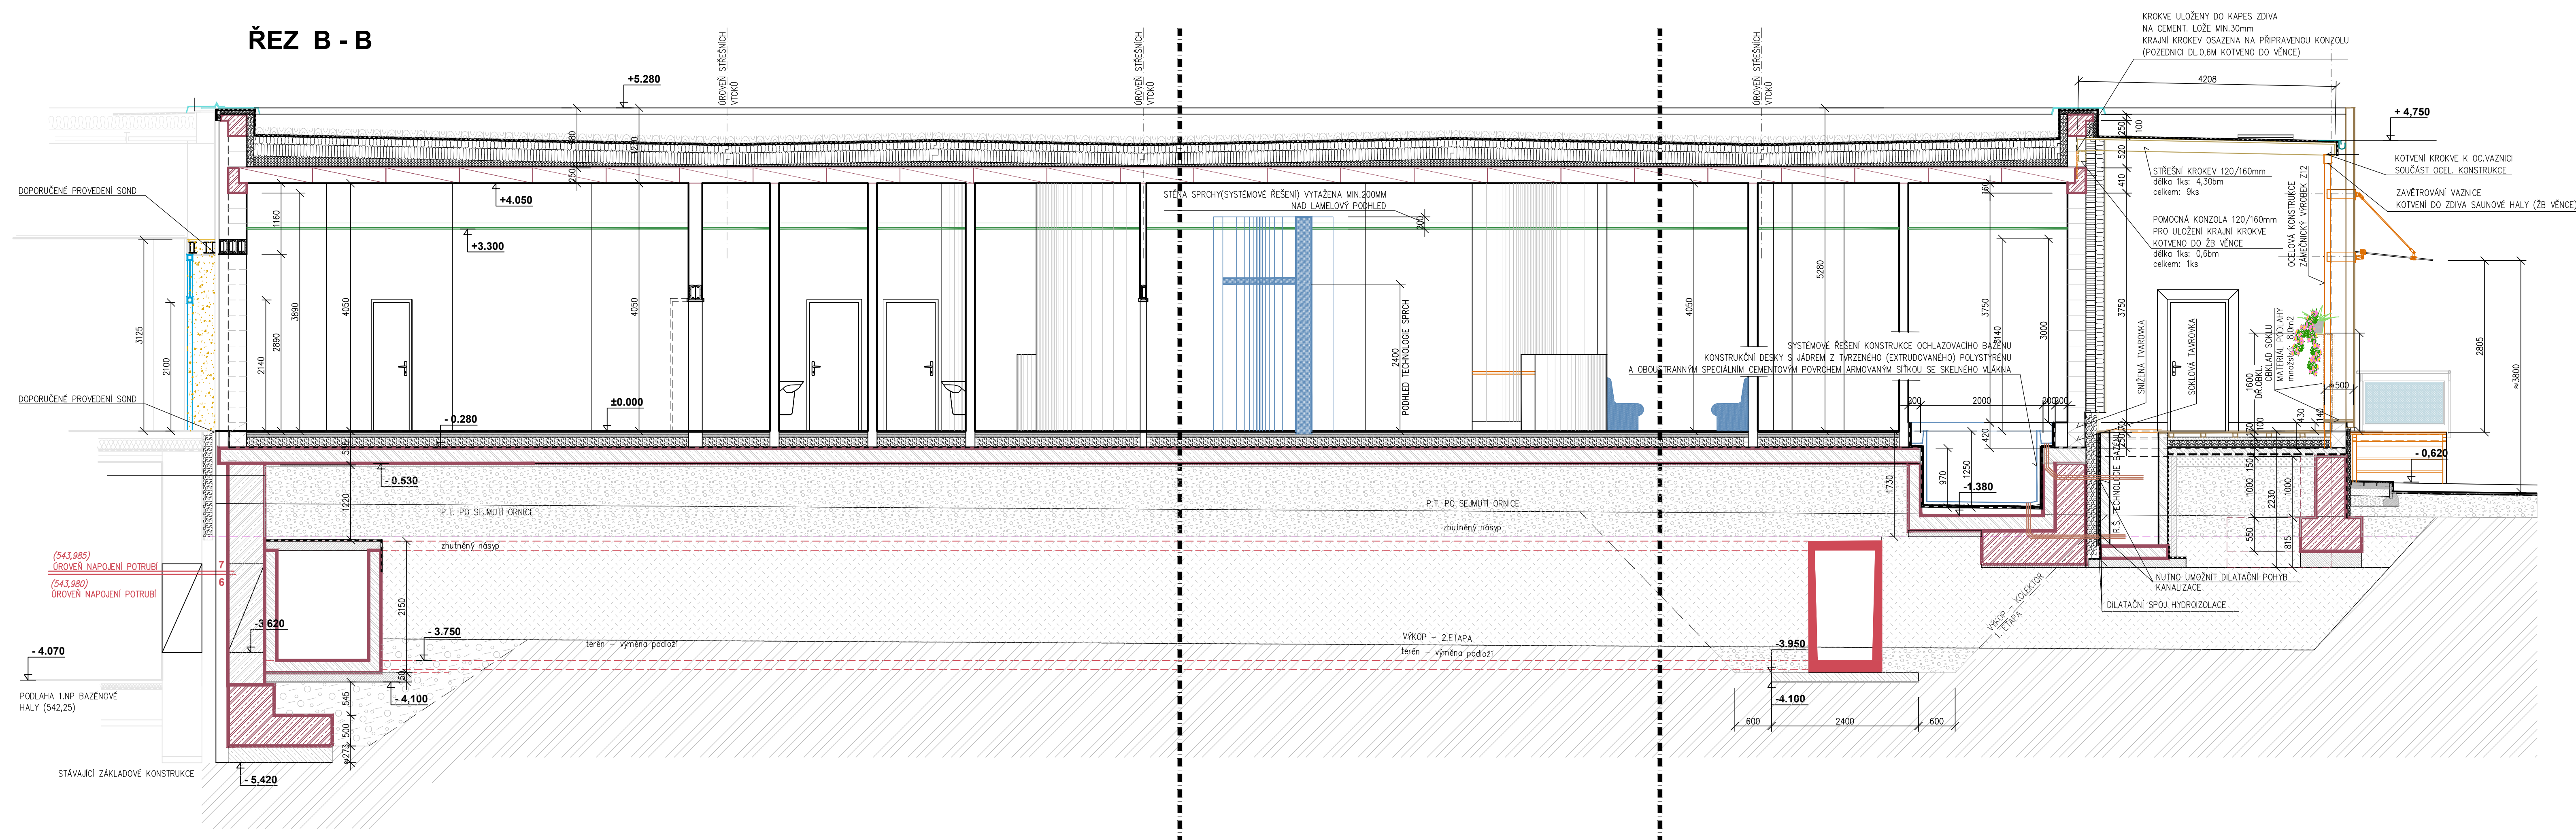

± 0,000 = 546,320
STÁVAJÍCÍ PODLAHA 1.NP BAZÉNU: 542,250

[illegible]